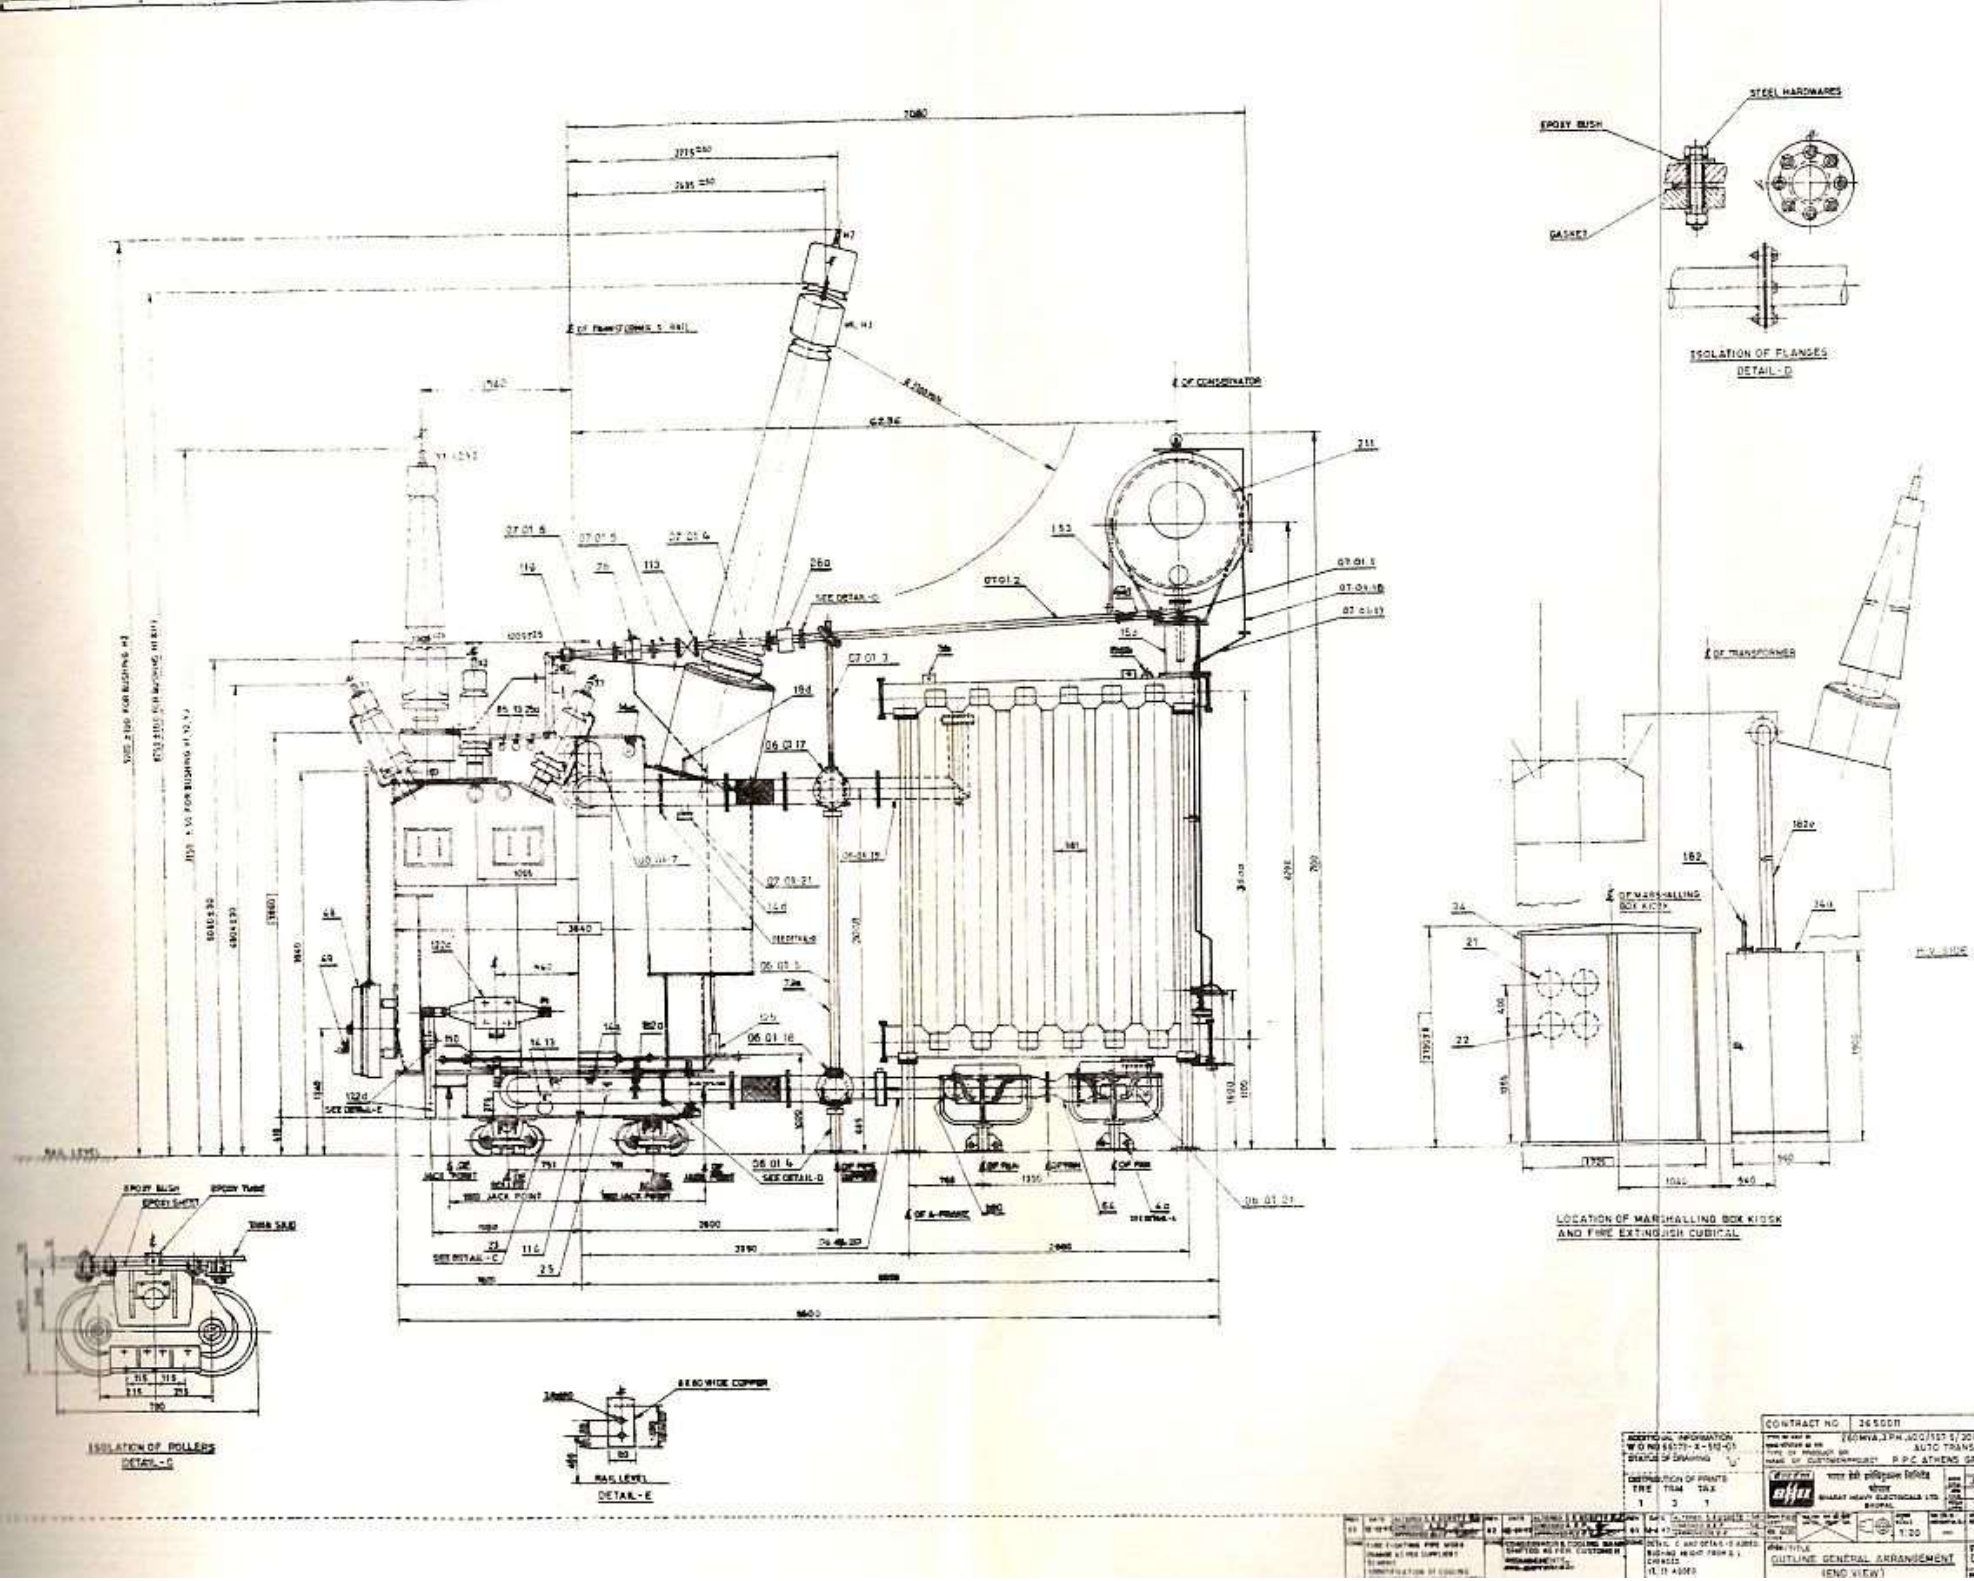
STEEL HARDWARES
EPOXY BUSH
GASKET
ISOLATION OF FLANGES
DETAIL - D
℄ OF CONSERVATOR
℄ OF TRANSFORMER
℄ OF MARSHALLING BOX KIOSK
H.V. SIDE
LOCATION OF MARSHALLING BOX KIOSK AND FIRE EXTINGUISH CUBICAL
EPOXY BUSH
EPOXY SHEET
EPOXY TUBE
TIMKEN SEAT
ISOLATION OF ROLLERS
DETAIL - C
8 X 80 WIDE COPPER
RAIL LEVEL
DETAIL - E
CONTRACT NO 265001
ADDITIONAL INFORMATION
W O NO 65171-X-510-01
STATUS OF DRAWING
DISTRIBUTION OF PRINTS
TRE TRM TAX
1 3 1
BHEL
BHARAT HEAVY ELECTRICALS LTD.
BHOPAL
AUTO TRANSFORMER
NAME OF CUSTOMER/PROJECT P.P.C. ATHENS GREECE
SCALE 1:20
TITLE
OUTLINE GENERAL ARRANGEMENT
(END VIEW)
DRG. NO. 0 464 00 00078
03