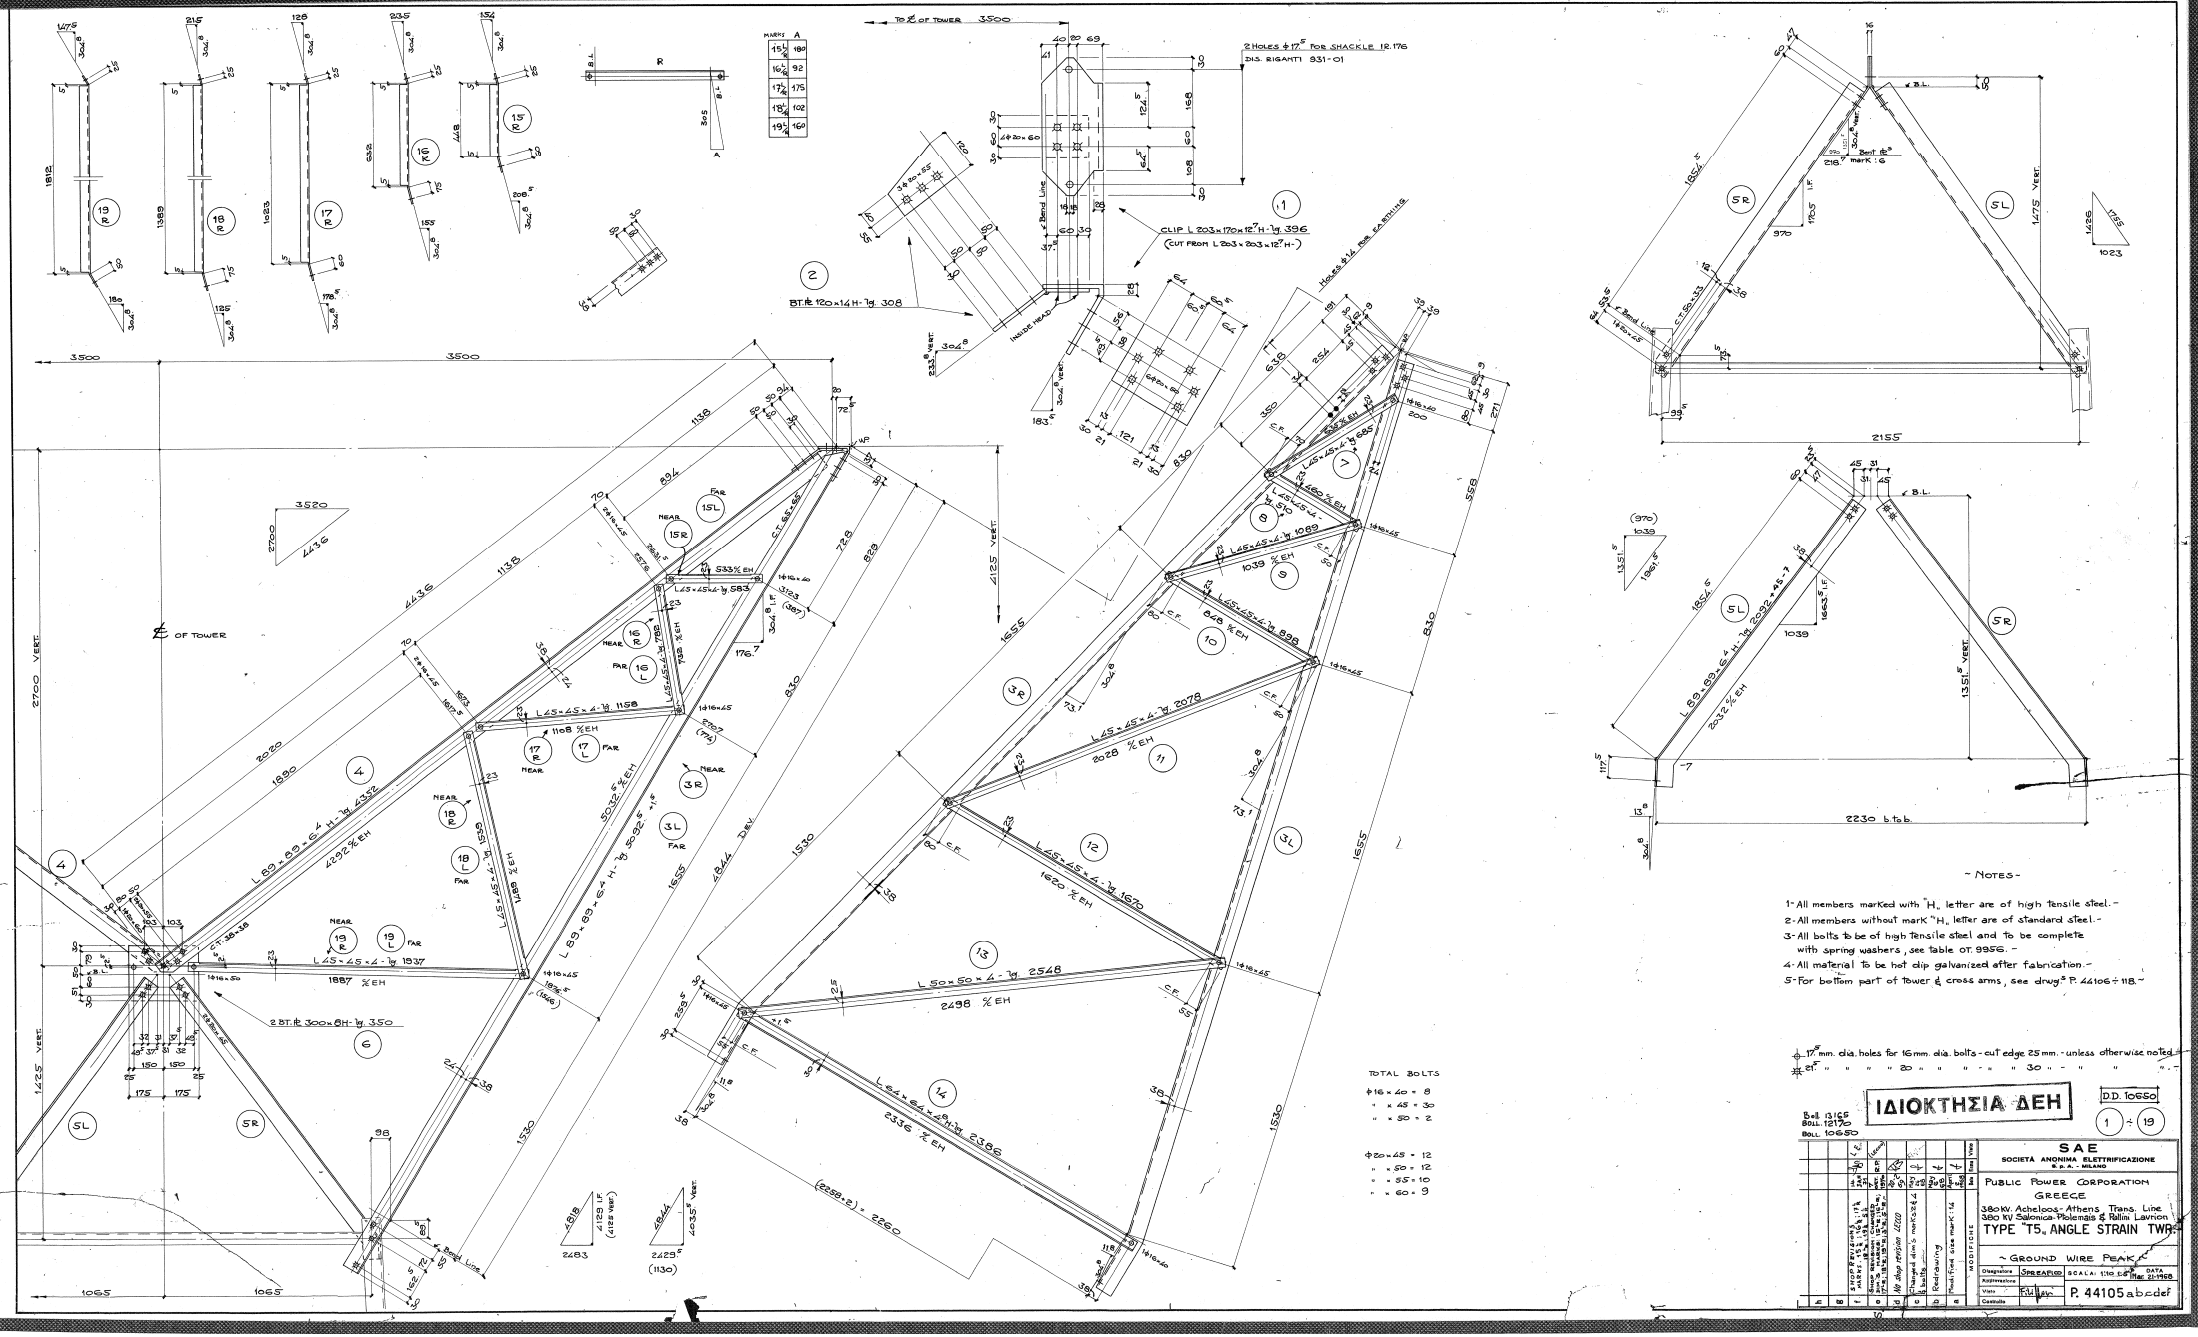

~ NOTES ~

1- All members marked with "H" letter are of high tensile steel.-
2- All members without mark "H" letter are of standard steel.-
3- All bolts to be of high tensile steel and to be complete with spring washers, see table OT. 9956.-
4- All material to be hot dip galvanized after fabrication.-
5- For bottom part of tower & cross arms, see drwg.s P. 44106 ÷ 118.-

ϕ 17 mm. dia. holes for 16 mm. dia. bolts - cut edge 25 mm. - unless otherwise noted
ϕ 21 " " " " 20 " " " " 30 " " " "

ΙΔΙΟΚΤΗΣΙΑ ΔΕΗ

Bolt 12165
Boll. 12170
Boll. 10650

D.D. 10650

1 ÷ 19