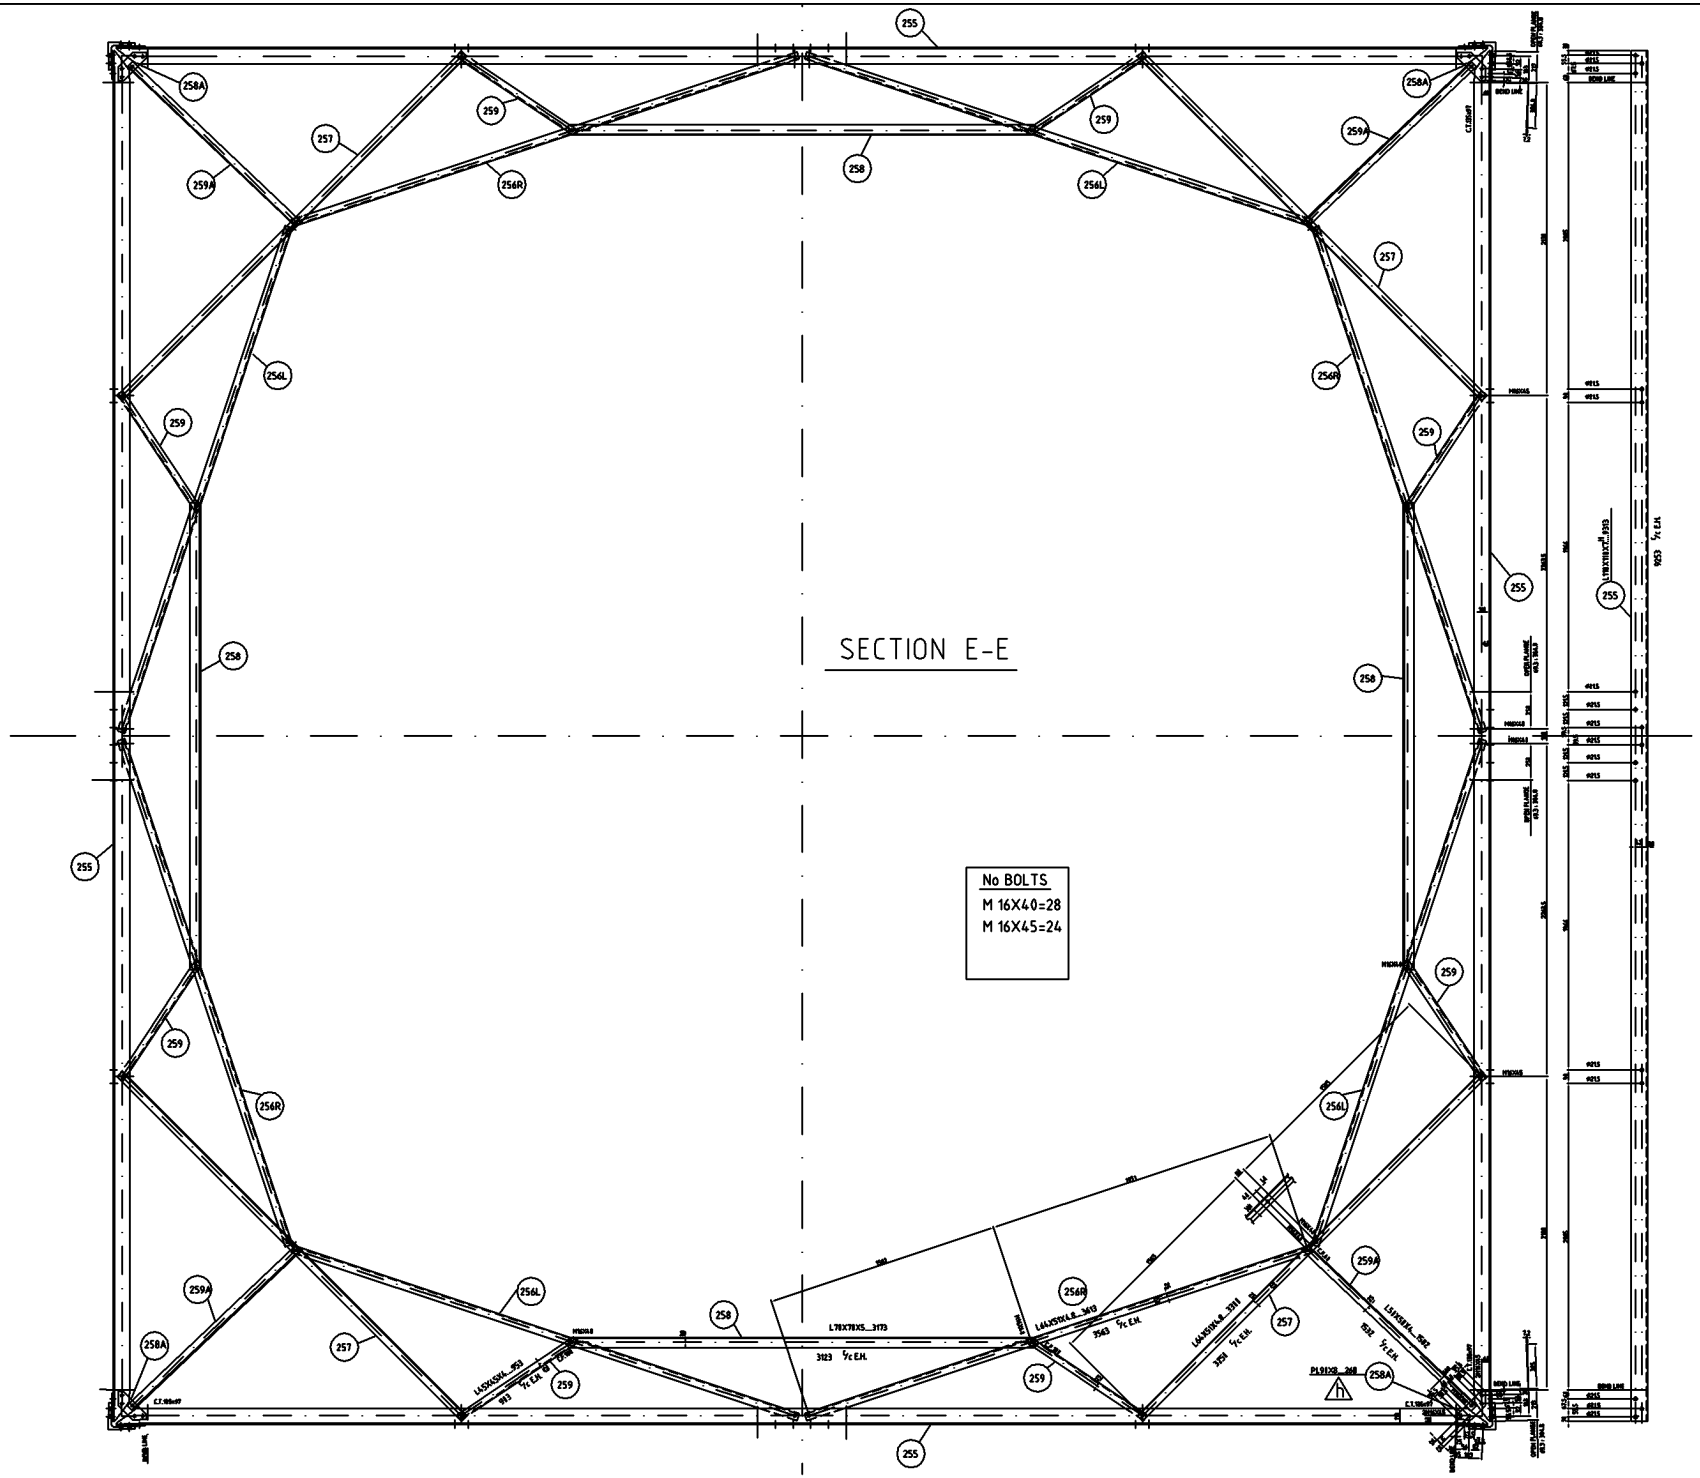

SHALL BE USED FOR TOWER WITH BASE ±0.00 ONLY

NOTES

ALL MEMBERS MARKET WITH "N" LETTER ARE OF HIGH TENSILE STEEL.
ALL MEMBERS WITHOUT MARKET WITH "N" LETTER ARE OF STANDARD STEEL.
✱ =21.5 DIA. HOLES FOR 20mm. DIA. BOLTS- CUT EDGE 30 mm UNLESS OTHER NOTED
✚ =17.5 DIA. HOLES FOR 16mm. DIA. BOLTS- CUT EDGE 25 mm UNLESS OTHER NOTED
ALL HOLES AS FAR AS NOT BEING EXACTLY DIMENSIONED
ALL BOLTS TO BE HIGH TENSILE STEEL AND TO BE COMPLETE WITH SPRING WASHERS, SEE TABLE D.T. 9956.
ALL MATERIAL TO BE HOT DIP GALVANIZED AFTER FABRICATION
FOR TOWER BODY SEE DWG P.44114 -44115
FOR SECTION E-E SEE DWG P.44116 -44116

ΕΛΒΕΝ	ΤΕΧΝΙΚΟ ΓΡΑΦΕΙΟ ΕΛΛΗΝΙΚΗ ΜΕΤΑΛΛΙΚΗ ΚΑΤΑΣΚΕΥΗ ΤΗΛΕΦΩΝΑ 40 ΒΟΛΟΣ ΤΗΛ.FAX 24210-71787		
ΠΕΛΑΤΗΣ:	D.E.H. A.E./D.N.E.M.		
ΕΡΓΟΝ :	ΠΥΛΩΝΕΣ ΓΡΑΜΜΩΝ ΜΕΤΑΦΟΡΑΣ #80		
ΤΙΤΛΟΣ ΣΧΕΔΙΟΥ:	ΠΥΡΟΣ ΤΥΠΟΥ Τ5 ΤΟΜΗ Ε-Ε ΓΙΑ ΒΑΣΗ.ΙΙΙ		
ΜΕΤΑΤΡΟΠΕΣ	ΟΝΟΜΑ ΚΑΙ ΥΠΟΓΡΑΦΗ	ΗΜΕΡ.	ΑΡΙΘ. ΠΡΟΤΥΠΟΥ
ΑΠΟ ΟΝΟΜΑ ΚΑΙ ΥΠΟΓΡΑΦΗ	ΗΜΕΡ.	ΕΛΕΓΧΘΗΚΕ	ΗΜΕΡ.
ΠΛΑΚΕΤΑ ΣΤΟ ΜΗΚΟΣ ΕΤΟ ΠΕΝΗ	ΑΠΟΔΟΧΗ	ΕΛΕΓΧΘΗΚΕ	ΑΡΙΘ. ΠΑΡΑΔΟΣΗΣ
		ΚΛΙΜΑΚΕΣ	ΑΡΙΘΜΟΣ ΣΧΕΔΙΟΥ	ΦΥΛΛΑ
			P.44116 h	